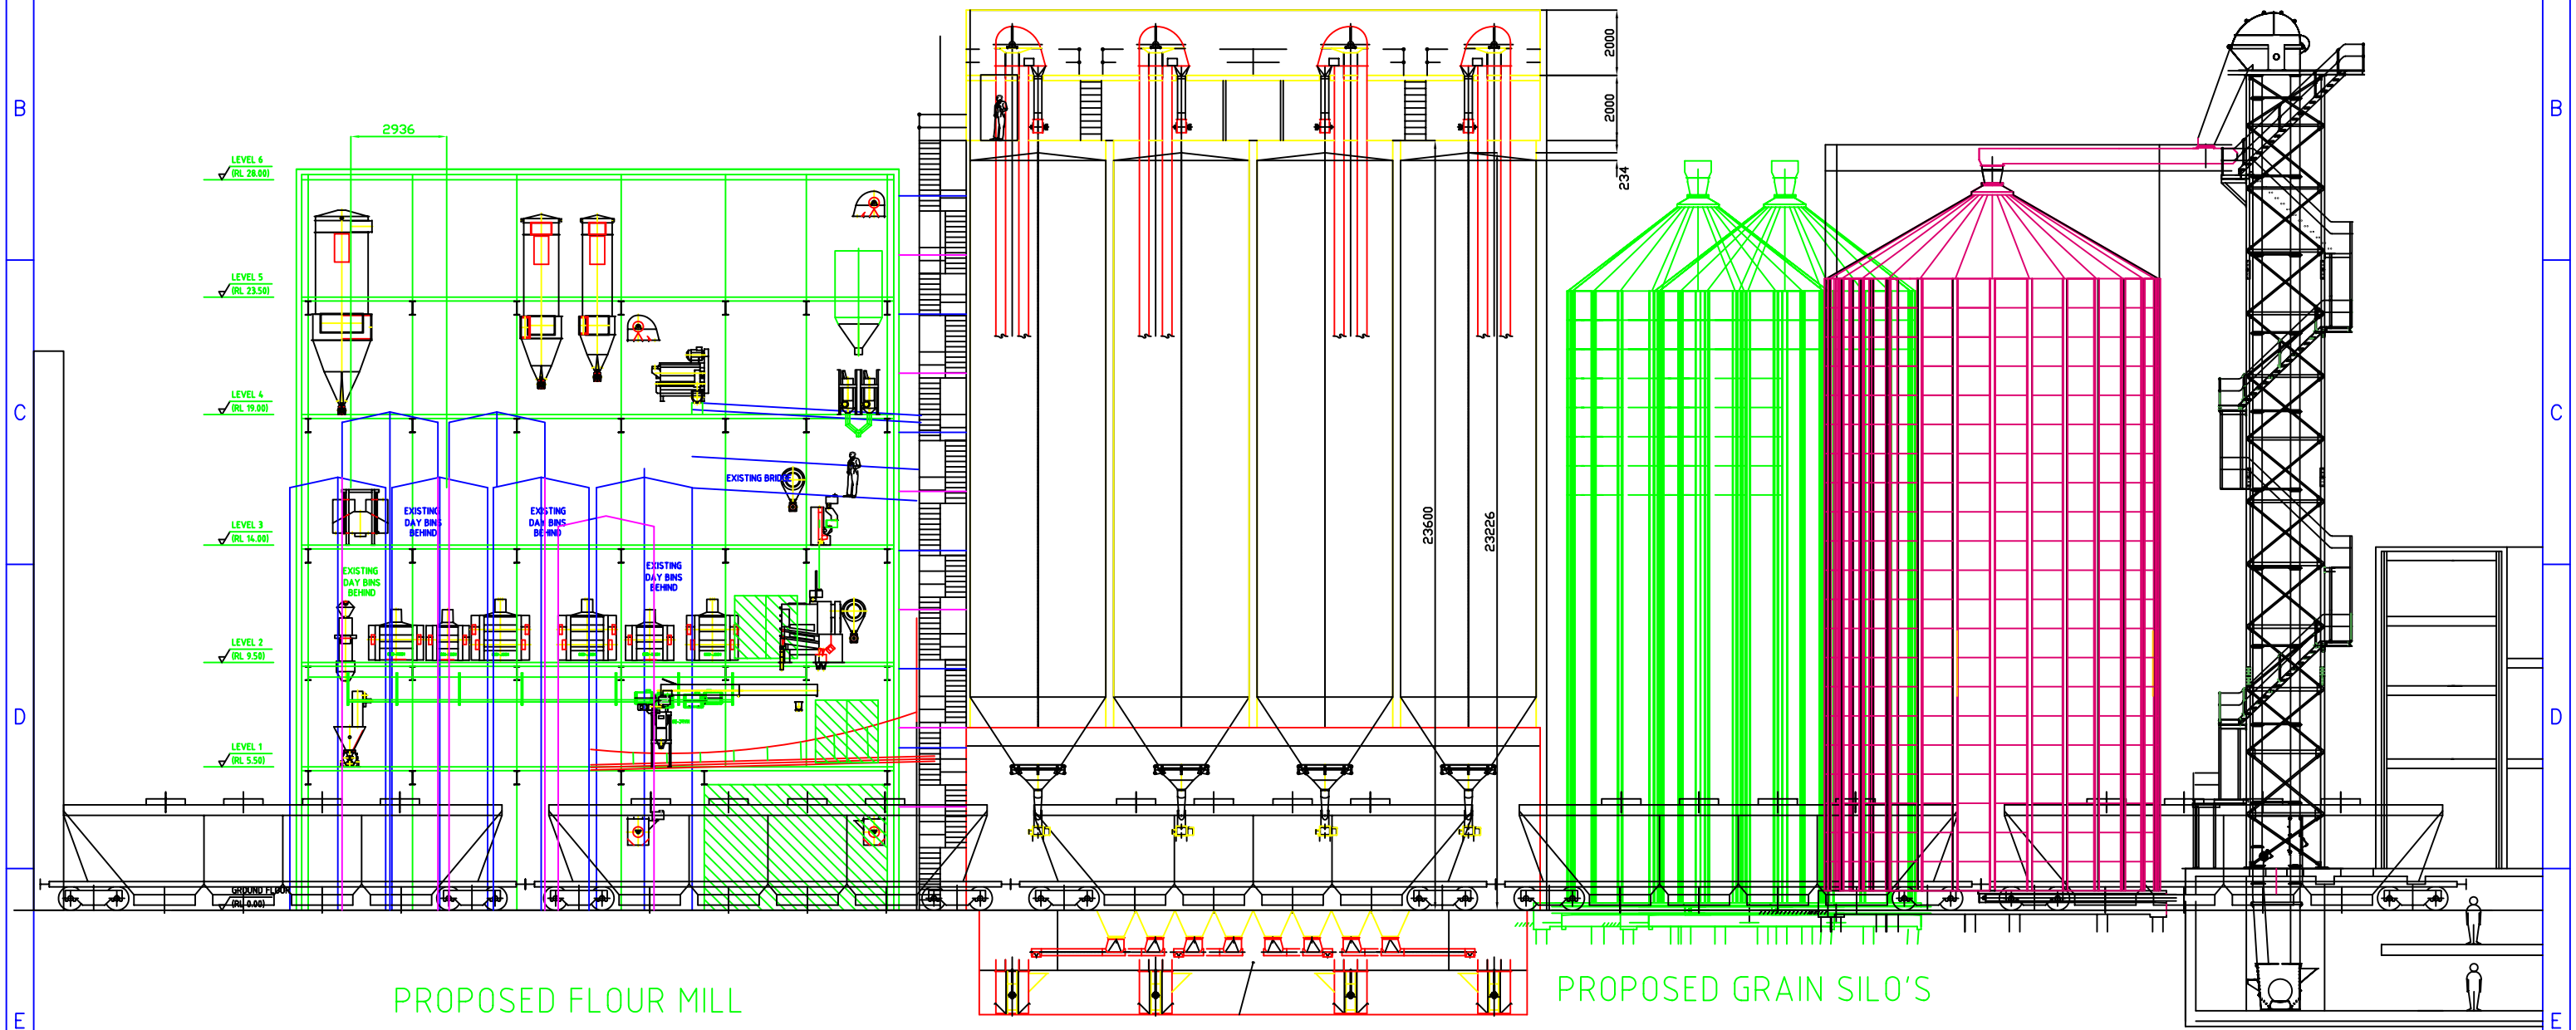

SOUTHERN ELEVATION
VIEW FROM RIVER

ISS	DATE	ZONE	CHANGE AMENDMENTS	BY	CKD
1	12-02-07	A L L	Draft.	Paul Greg M.	

MANILDRA GROUP
100% AUSTRALIAN

DRAWN	P.J.C.	TOLERANCES	
TRACED		LINEAR	±.2
CHECKED		ANGULAR	± .5°
APPROVED		FINISH	NA
DRG PRACTICE	AS1100	MATERIAL	NA

MANILDRA GROUP.NOWRA.

TITLE PROPOSED FLOUR MILL
SOUTHERN ELEVATION

SIZE	SCALES	SHT
A3	1:250	

ISSUE 1 2 3 4 5 6

DRG. Nº MN69-101